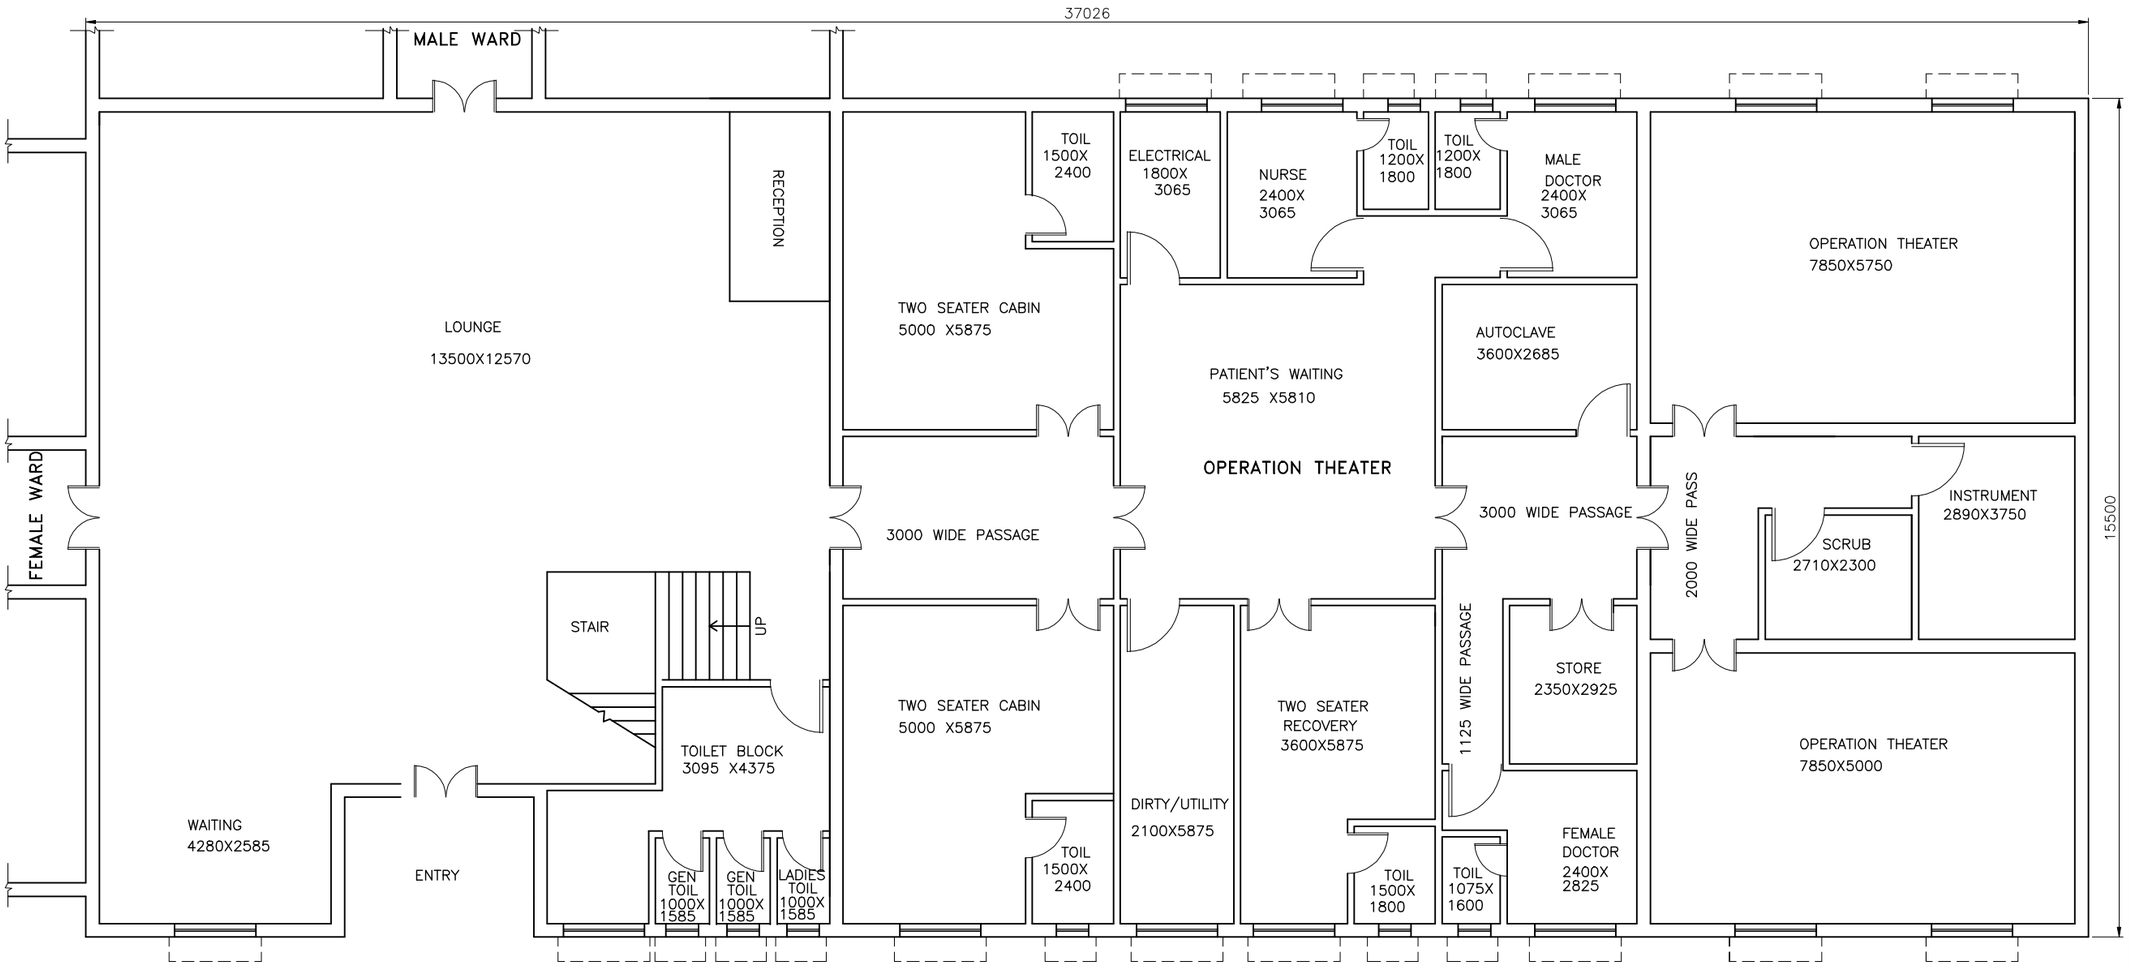

PLAN OF PERATION THEATER AND ENTRY LOBBY

PROJECT:
PROPOSED 50 BED HOSPITAL AT R.K.MISSION TB SANATORIUM,RANCHI

TITLE
OPERATION THEATER & ENTRY

PREPARED BY:
PLANNING & ENGINEERING CONSULTANT
96 D IBRAHIMPUR ROAD,CALCUTTA-32

SCALE	DATE	DRAWING No.
1:100	1.06.15	PEC/RKM/OT/SK4